

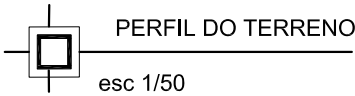
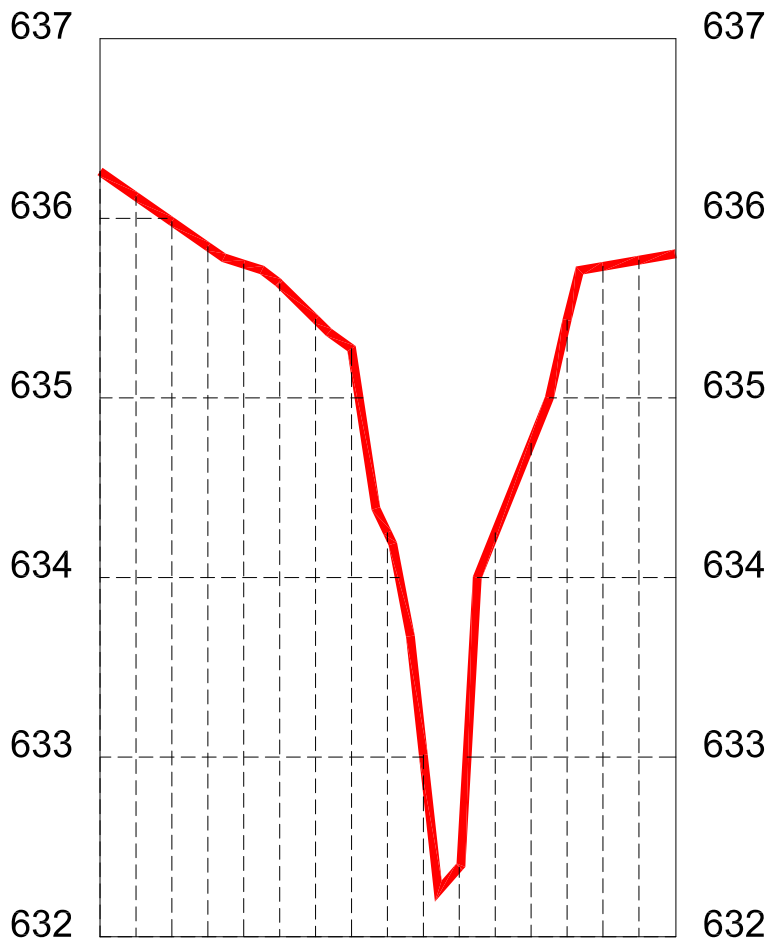
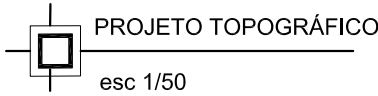


ESTACAS	COTAS (m)
2,00m	TERRENO
E0	636,261
E1	636,121
E2	635,982
E3	635,842
E4	635,745
E5	635,636
E6	635,438
E7	635,540
E8	634,250
E9	633,011
E10	632,387
E11	635,487
E12	634,644
E13	635,434
E14	635,732
E15	635,767
E16	635,802

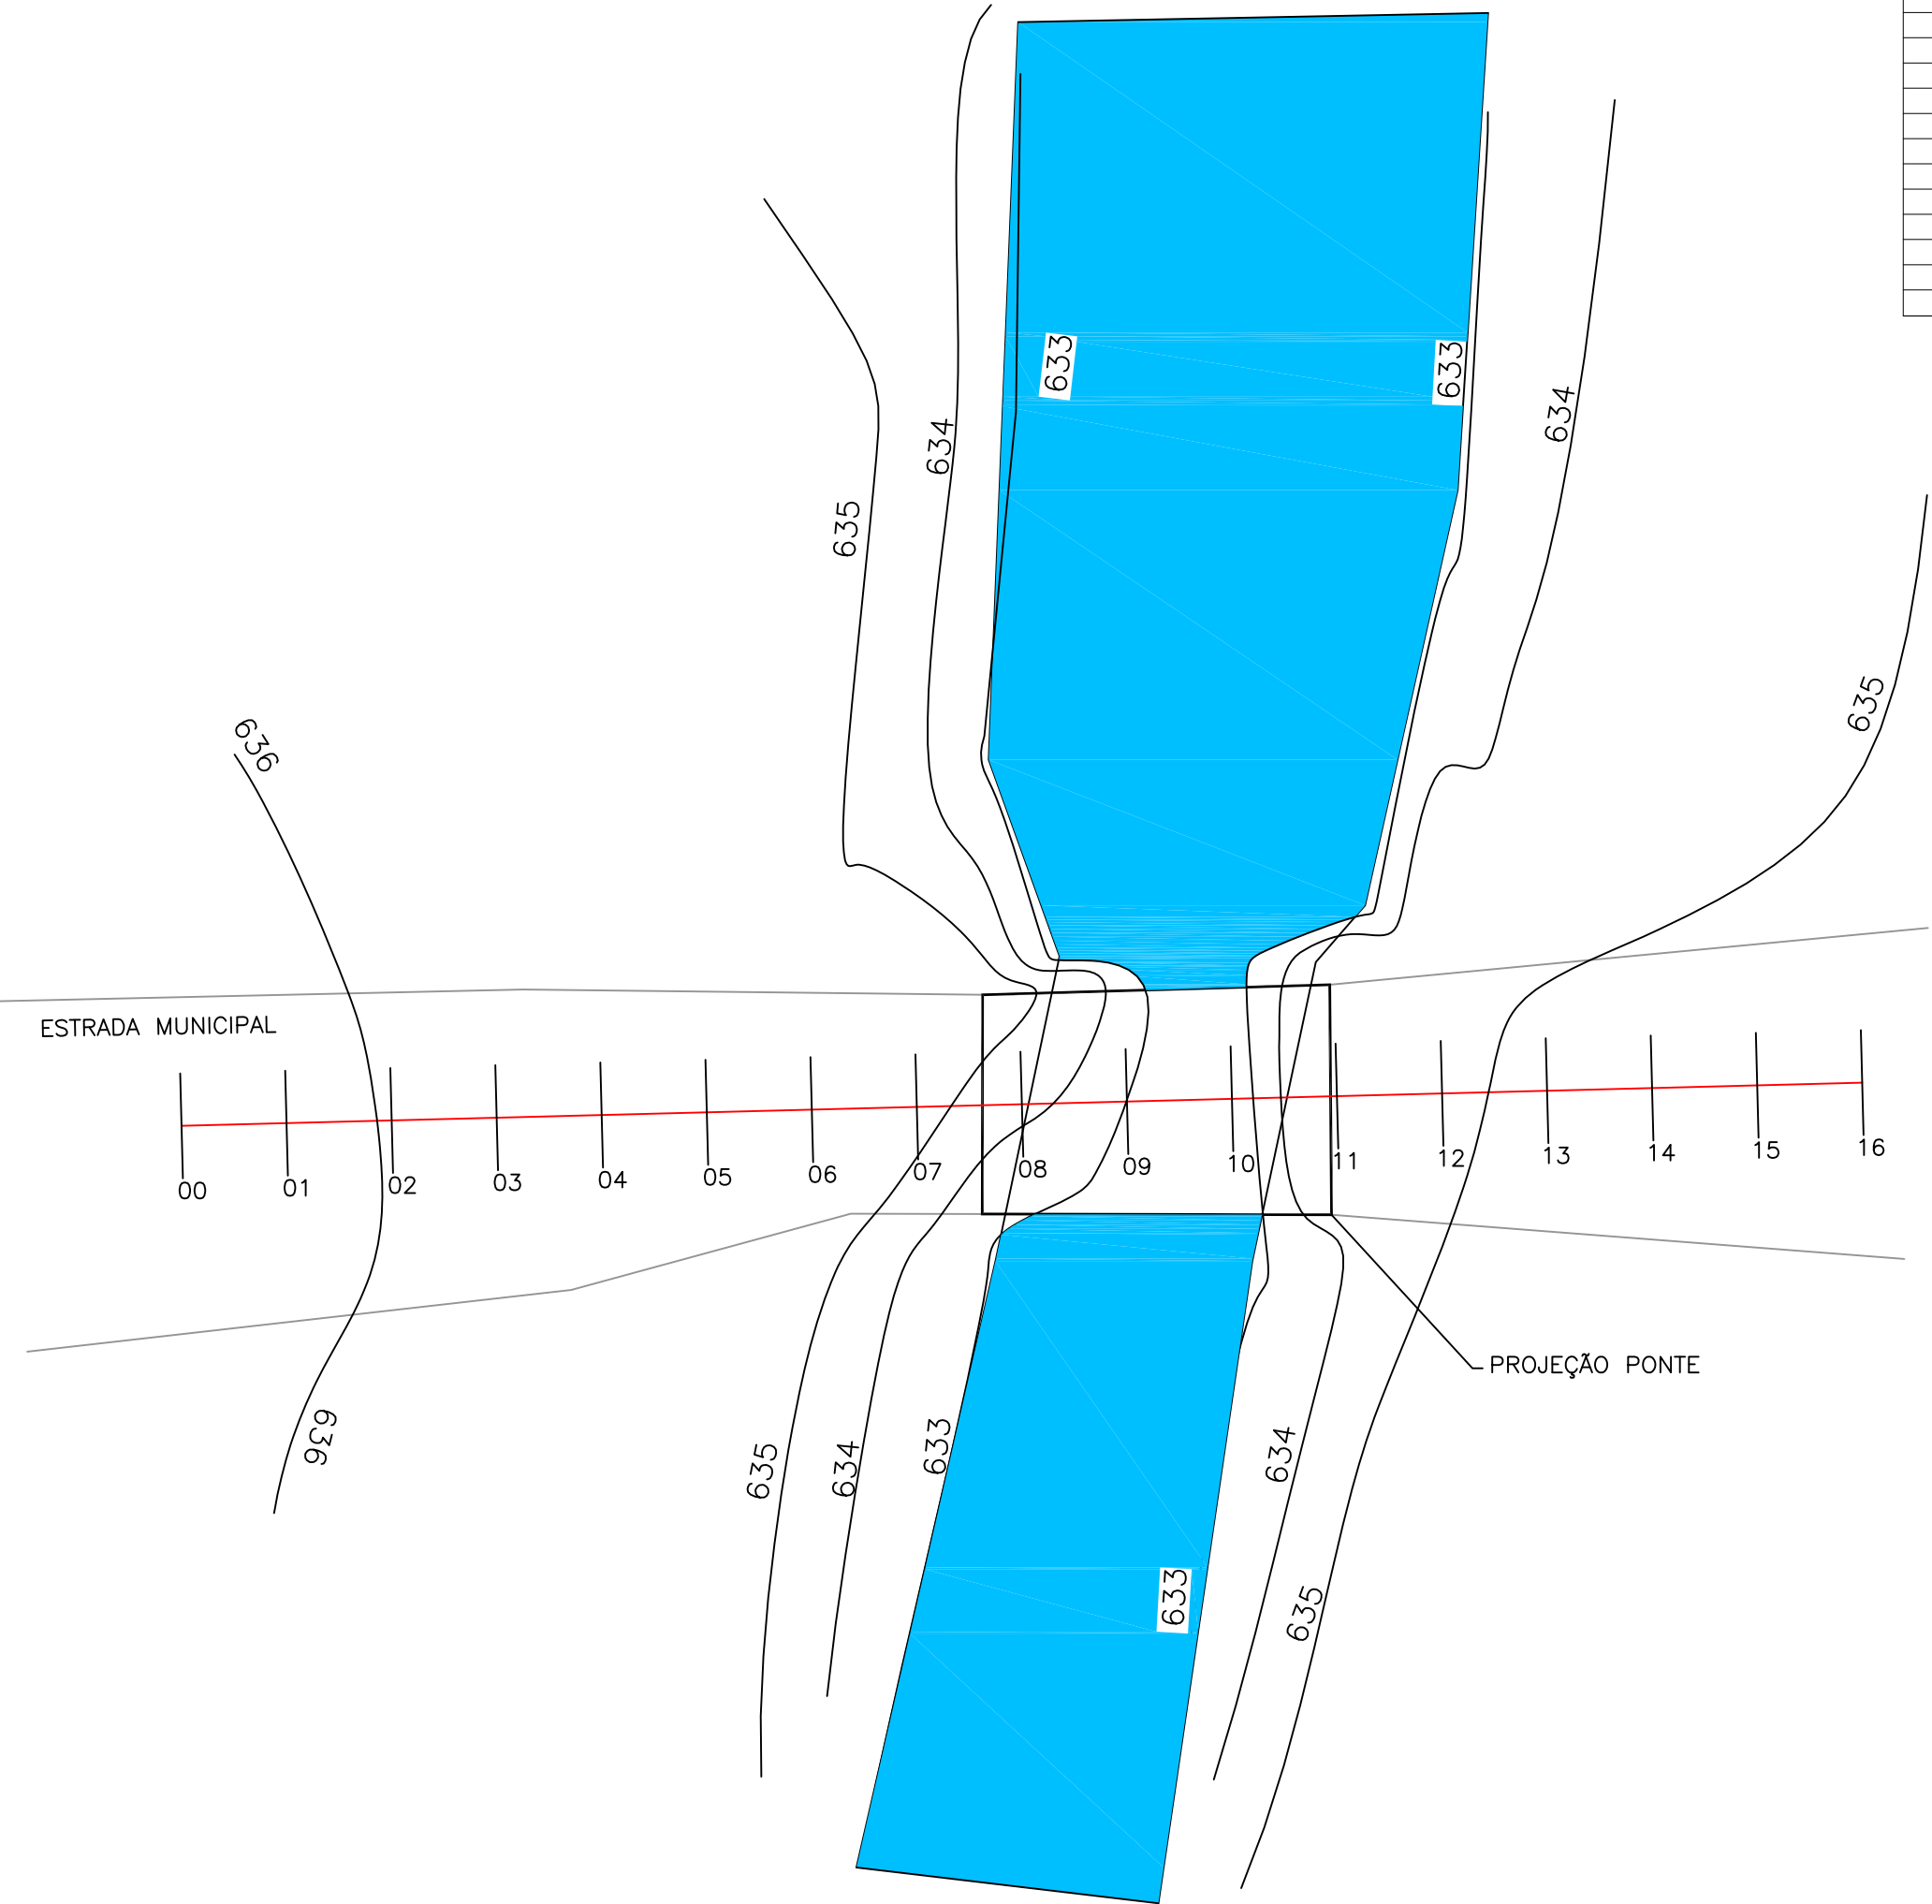

COORDENADAS:
Ponte 3 - 28°41'34,48"S; 51°41'6,74"O;

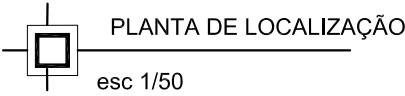

Assinado de forma digital por augusto ben
DN: cn=augusto ben, o, ou,
email=soluzione.seg@gmail.com, c=BR
Dados: 2025.11.29 09:33:16 -03'00'



MUNICIPIO DE NOVA BASSANO - RS
PROJETO DE PONTE

PROPRIETÁRIO:
JOAO PAULO
MAROSO:35404094087
Assinado de forma digital por JOAO PAULO
MAROSO:35404094087
Dados: 2025.12.01 09:37:17 -03'00'
JOÃO PAULO MAROSO - Prefeito Municipal

OBRA:
PONTE 03 DE CONCRETO 7,00X7,00m
ENDEREÇO DA OBRA:
ARROIO ATANÁSIO - COMUNIDADE SÃO JOÃO

ANEXO I-A

RESPONSÁVEL TÉCNICO:

AUGUSTO BEN
ENGENHEIRO CIVIL
CREA-RS 236427

DESCRIÇÃO:
PLANTA BAIXA DE LOCALIZAÇÃO,
PROJETO TOPOGRÁFICO E PERFIS

ESCALA: Indicada
DATA: NOV.2025
ÁREA: 49,00m²
PRANCHA: 01